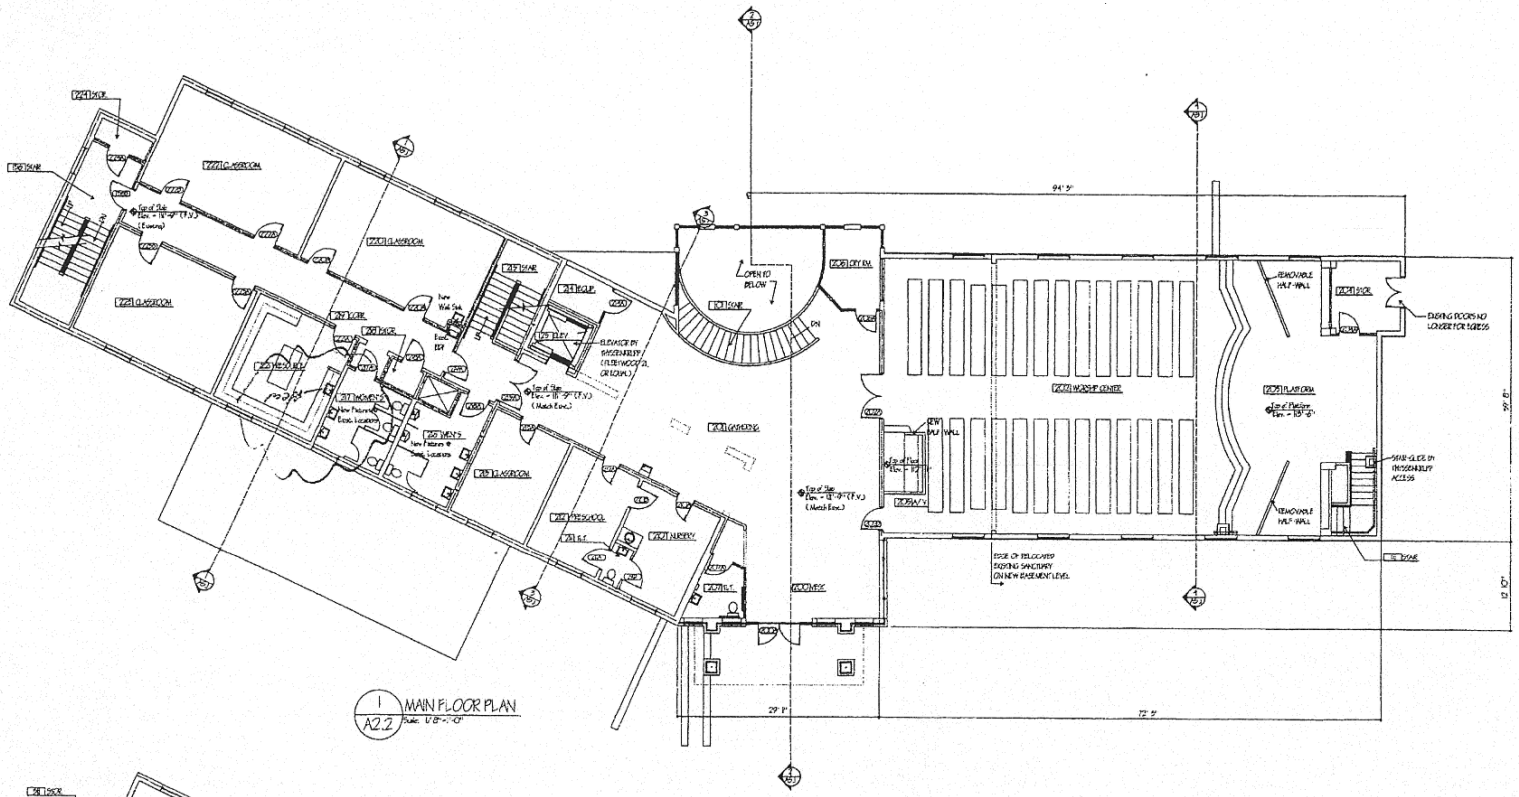

1 A2.2 MAIN FLOOR PLAN
Scale: 1/8"=1'-0"

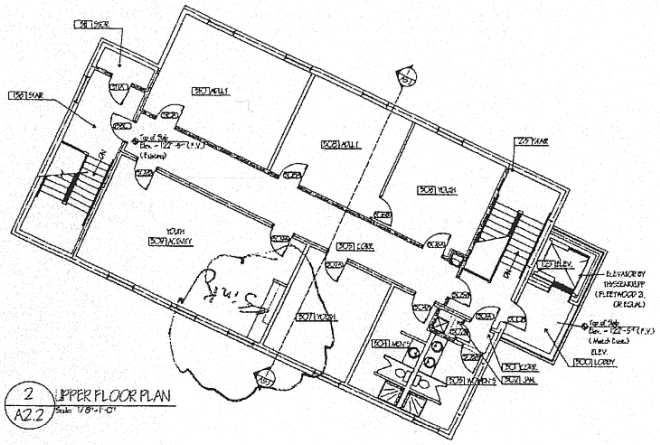

2 A2.2 UPPER FLOOR PLAN
Scale: 1/8"=1'-0"

DRAWING SYMBOL LEGEND

	CONCRETE MASONRY UNITS		COMPUTER JACK
	SHEET WALL		DOOR MARK (Refer to A8.1)
	FACE BRICK		WINDOW MARK (Refer to 2/ A8.1)
	CONCRETE BEARING WALL		ROOM MARK
	SPECIFICAL GRID MARK		WALL TYPE MARK (Refer to 2/ A1)
	DIMENSIONAL MARKER		RECESSED FIRE EXTING
	CENTERLINE		FIRE EXTINGUISHER
	GRADE MARK		EXTERIOR THRESHOLD
	CONTROL JOINT MARK		INT. ELEVATION MARK
N.I.C.	NOT IN CONTRACT		EXT. ELEVATION MARK
F.V.	FIELD VERIFY		FULL SECTION MARK
M.O.	MASONRY OPENING		PARTIAL SECTION MARK
E.D.F.	ELECT. DRINKING FOUNTAIN		DETAIL MARK
	CLG MARK		1 HOUR WALL RATING
	EQUIPMENT MARK		
	TELEPHONE JACK		

Preliminary

Foxhollow Goodson
Nashville * Knoxville
A Professional Limited Liability Company
Specializing in Religious Architecture and Planning
1320 Papermill Pointe Way * Knoxville, Tennessee 37909
Phone: (865) 558-5855 Fax: (865) 558-0955

A New Addition
for
Bethel Presbyterian Church
Kingston, Tennessee

A2.2 Main Floor Plan

Date of Drawing: 10/26/06
Drawn by: J.J.
Checked By: C.W.
Issued by: C.W.
Job Number: 1626/06

Drawing Issued for: Revisions Issued:
■ Review & Comment
☐ Bidding or Pricing
☐ Code Review Only
☐ Construction

This Drawing and all designs and ideas contained herein, is the exclusive property of the Architect and is protected by Copyright and other laws. Copying, Disclosure to others, or Commercial use without the express written permission of the Architect.